Appendix B

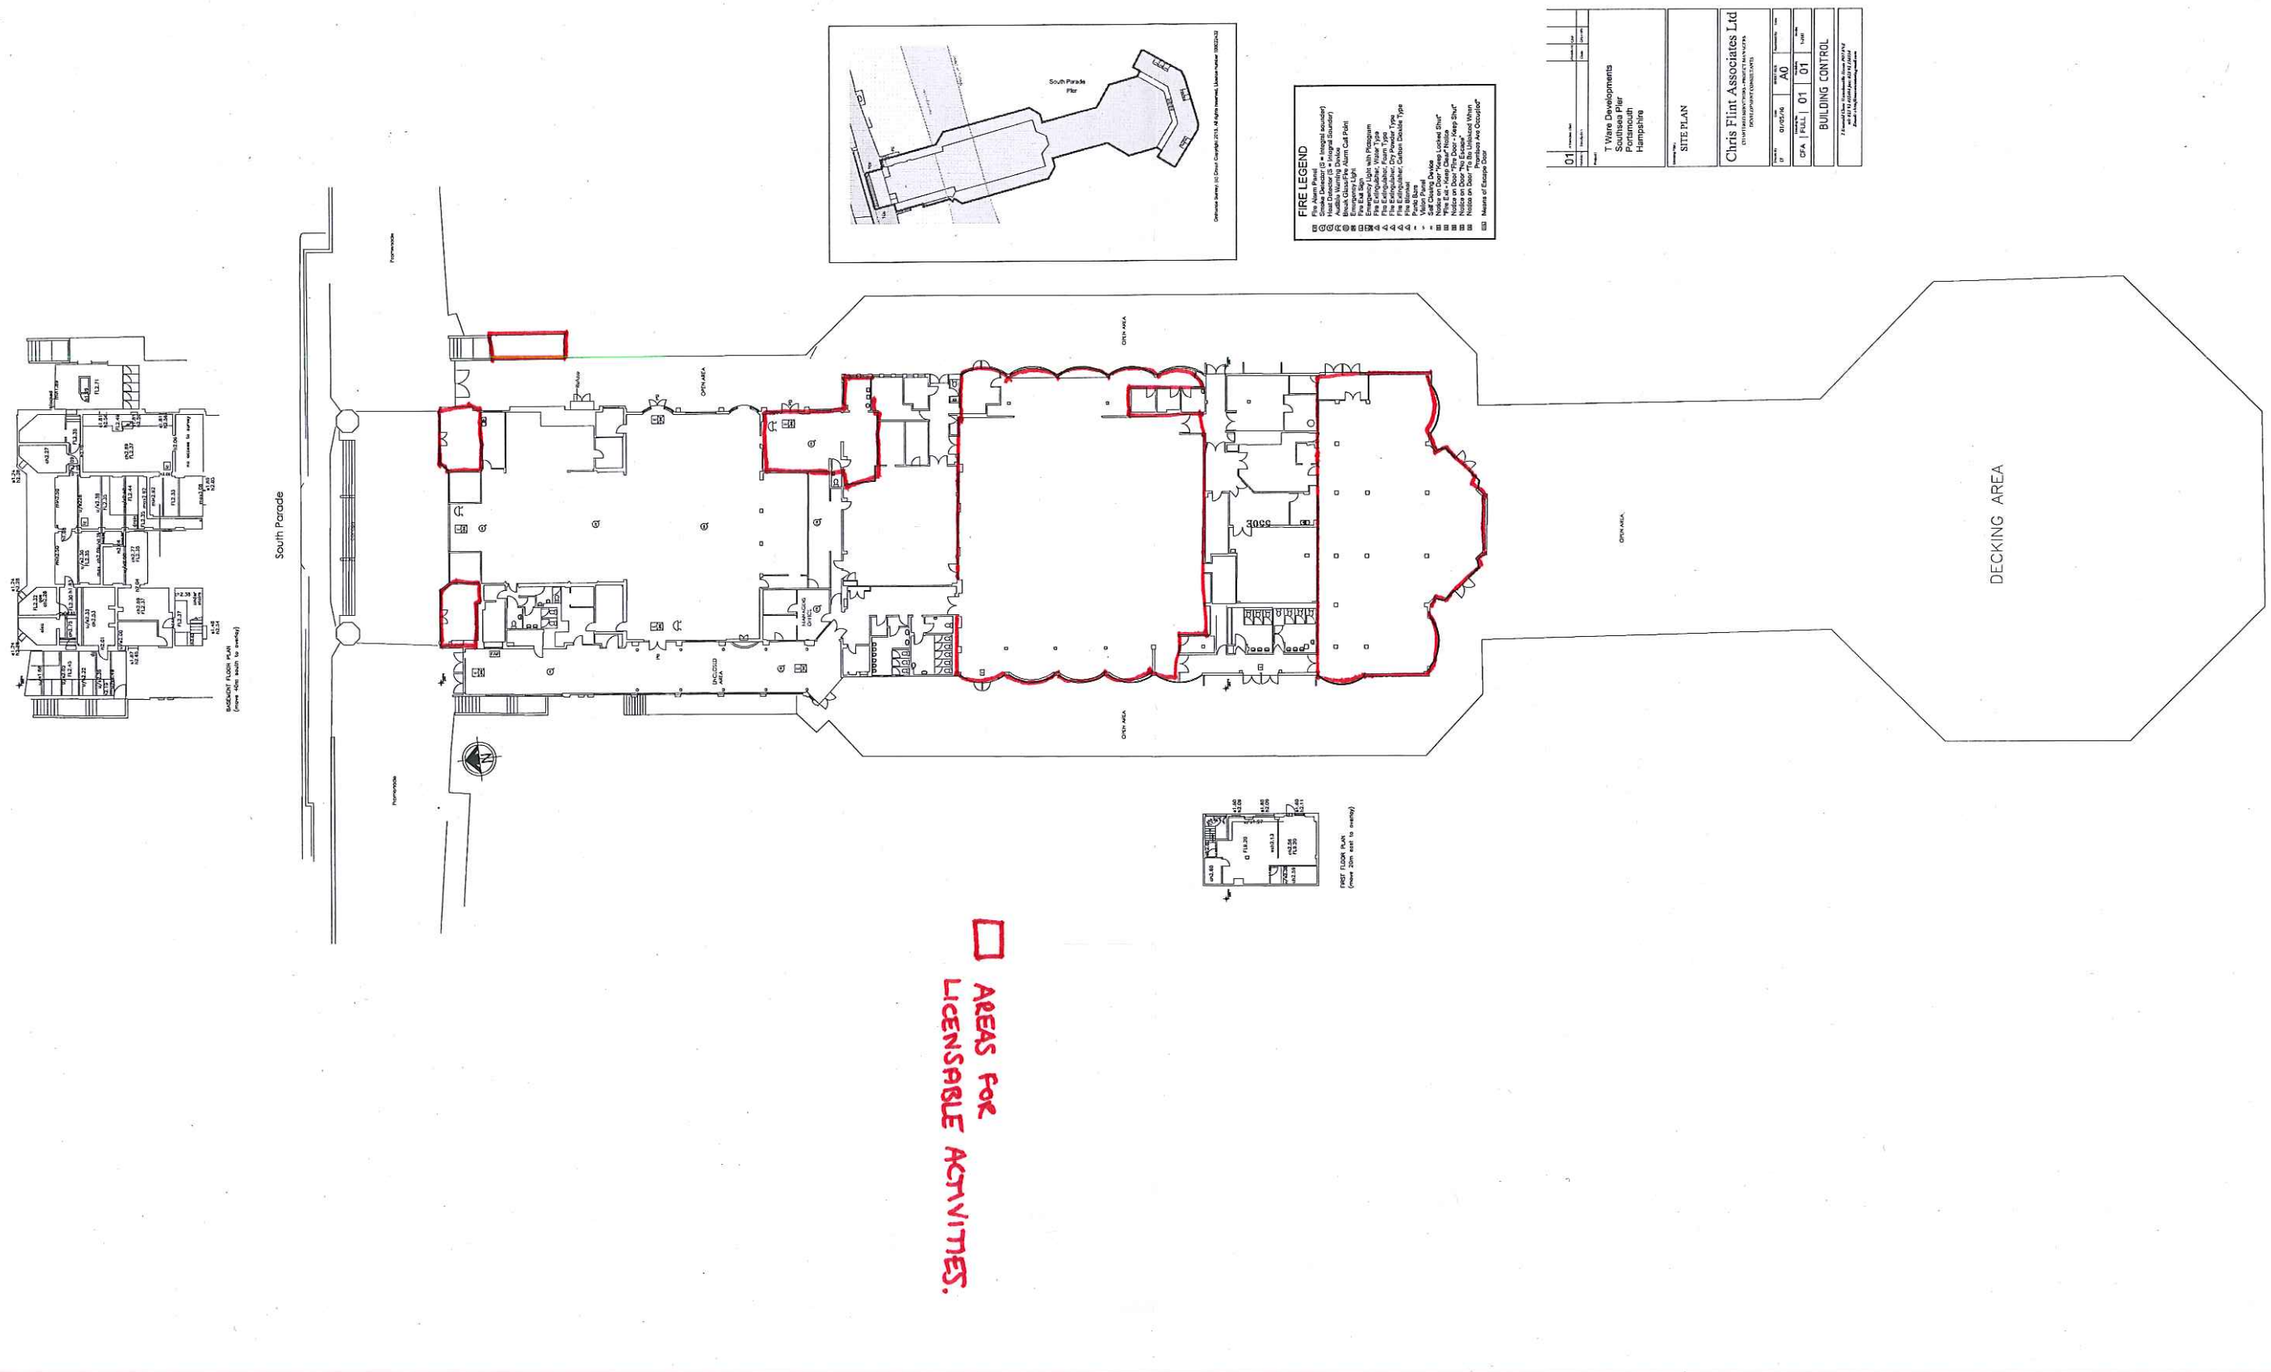
South Parade
DECKING AREA
FIRE LEGEND
T Ware Developments
Southsea Pier
Portsmouth
Hampshire
SITE PLAN
Chris Flint Associates Ltd
BUILDING CONTROL
AREAS FOR
LICENSABLE ACTIVITIES.